




4.2.1 LEVANTAMIENTO GEOMÉTRICO CASA ESTUDIO TIPO L

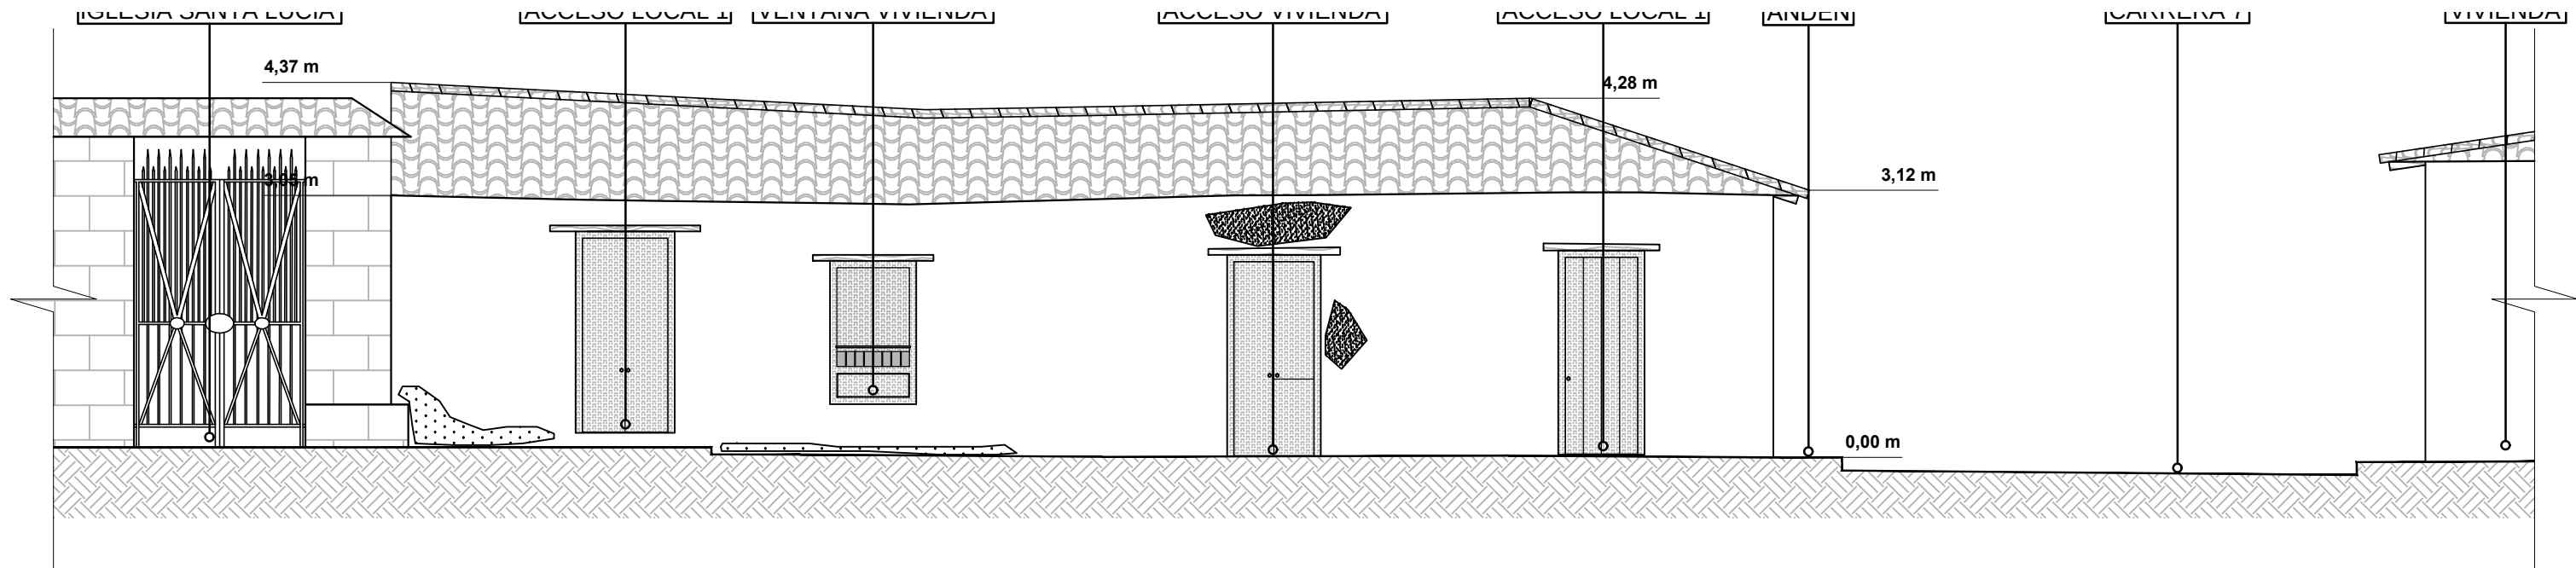


FACHADA PRINCIPAL
ESC: 1-50

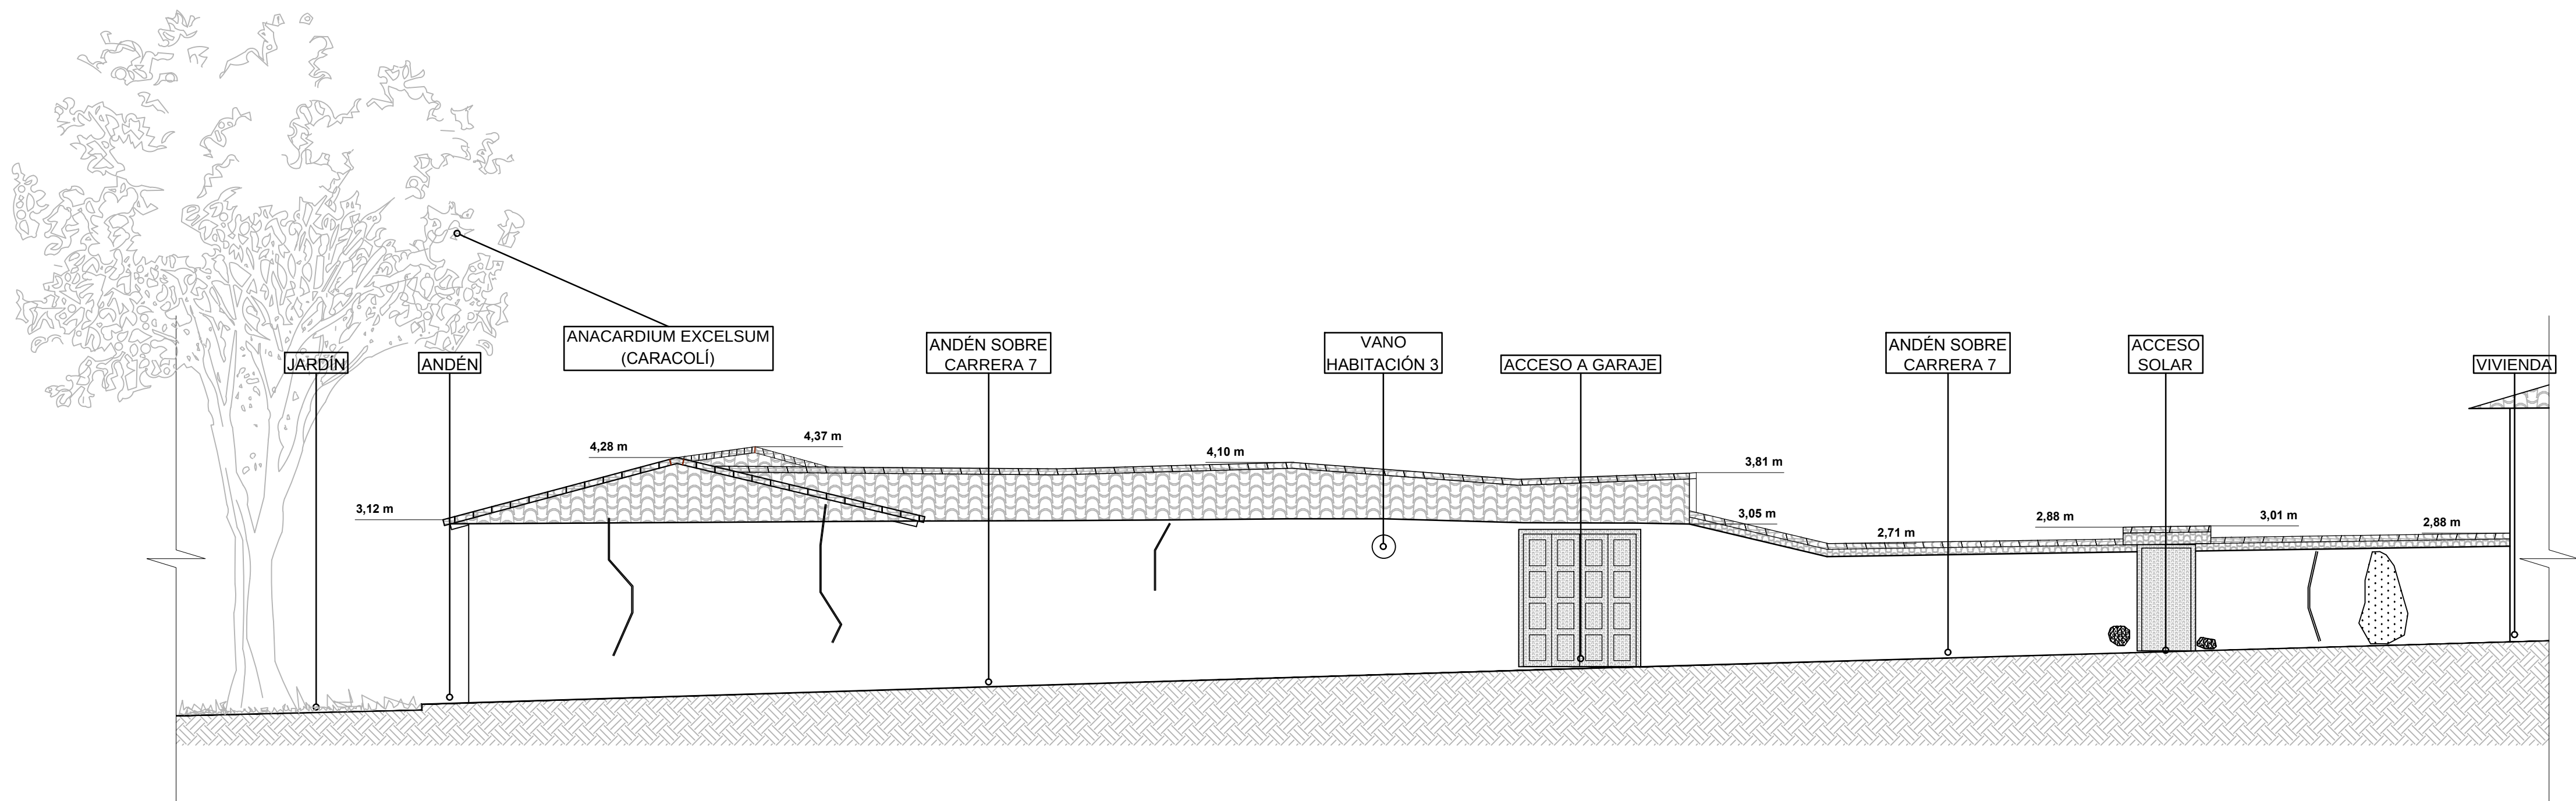


FACHADA LATERAL
ESC: 1-75

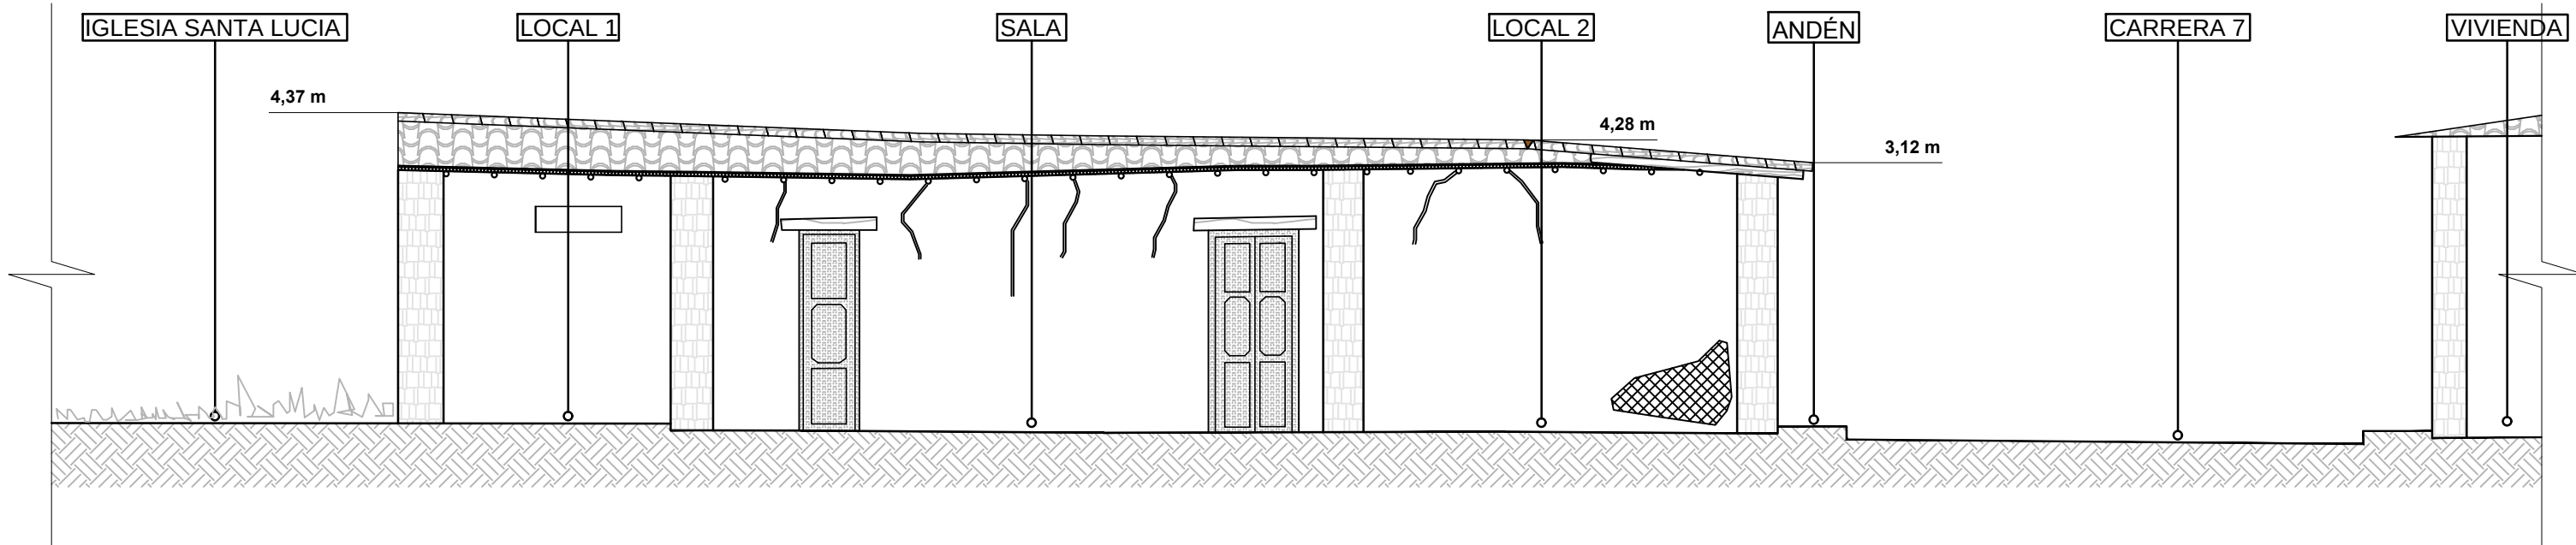

CORTE A-A
ESC: 1-75

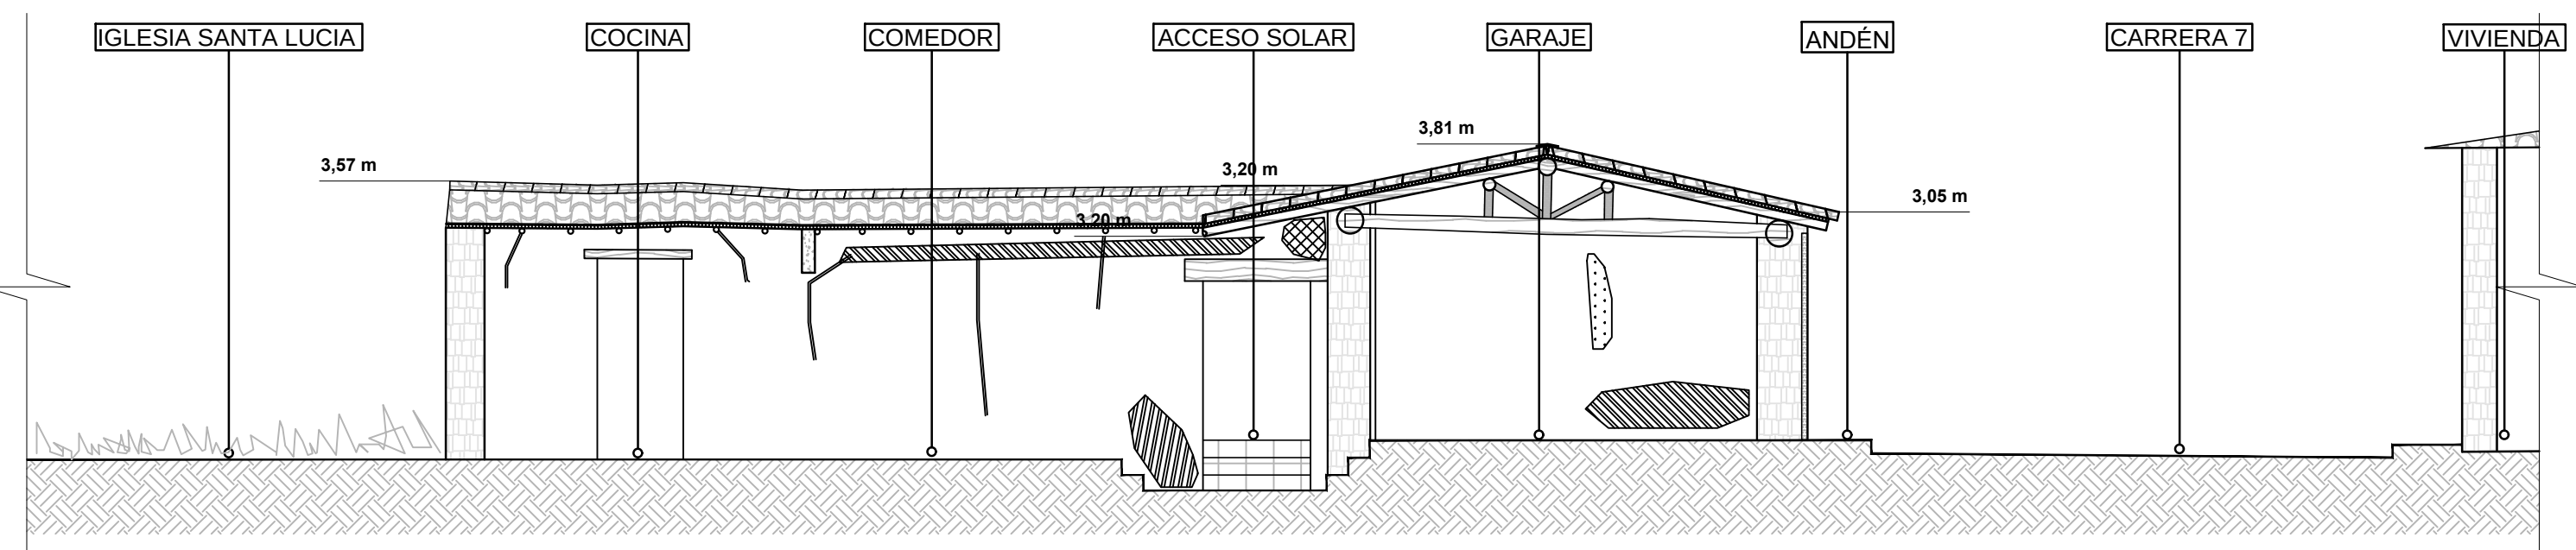

CORTE B-B
ESC: 1-75

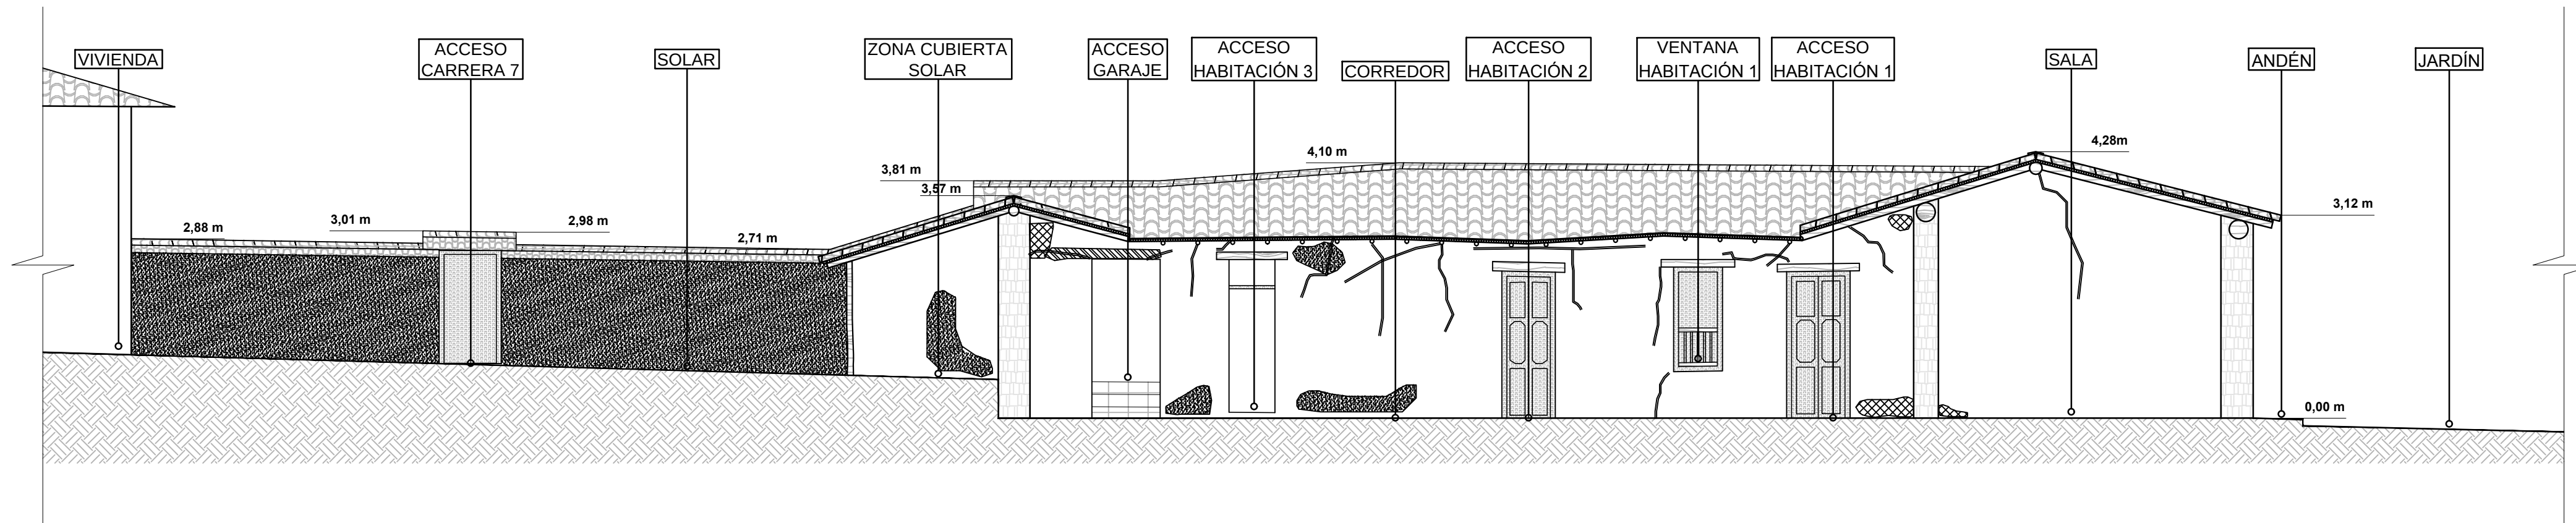

CORTE C-C
ESC: 1-75

